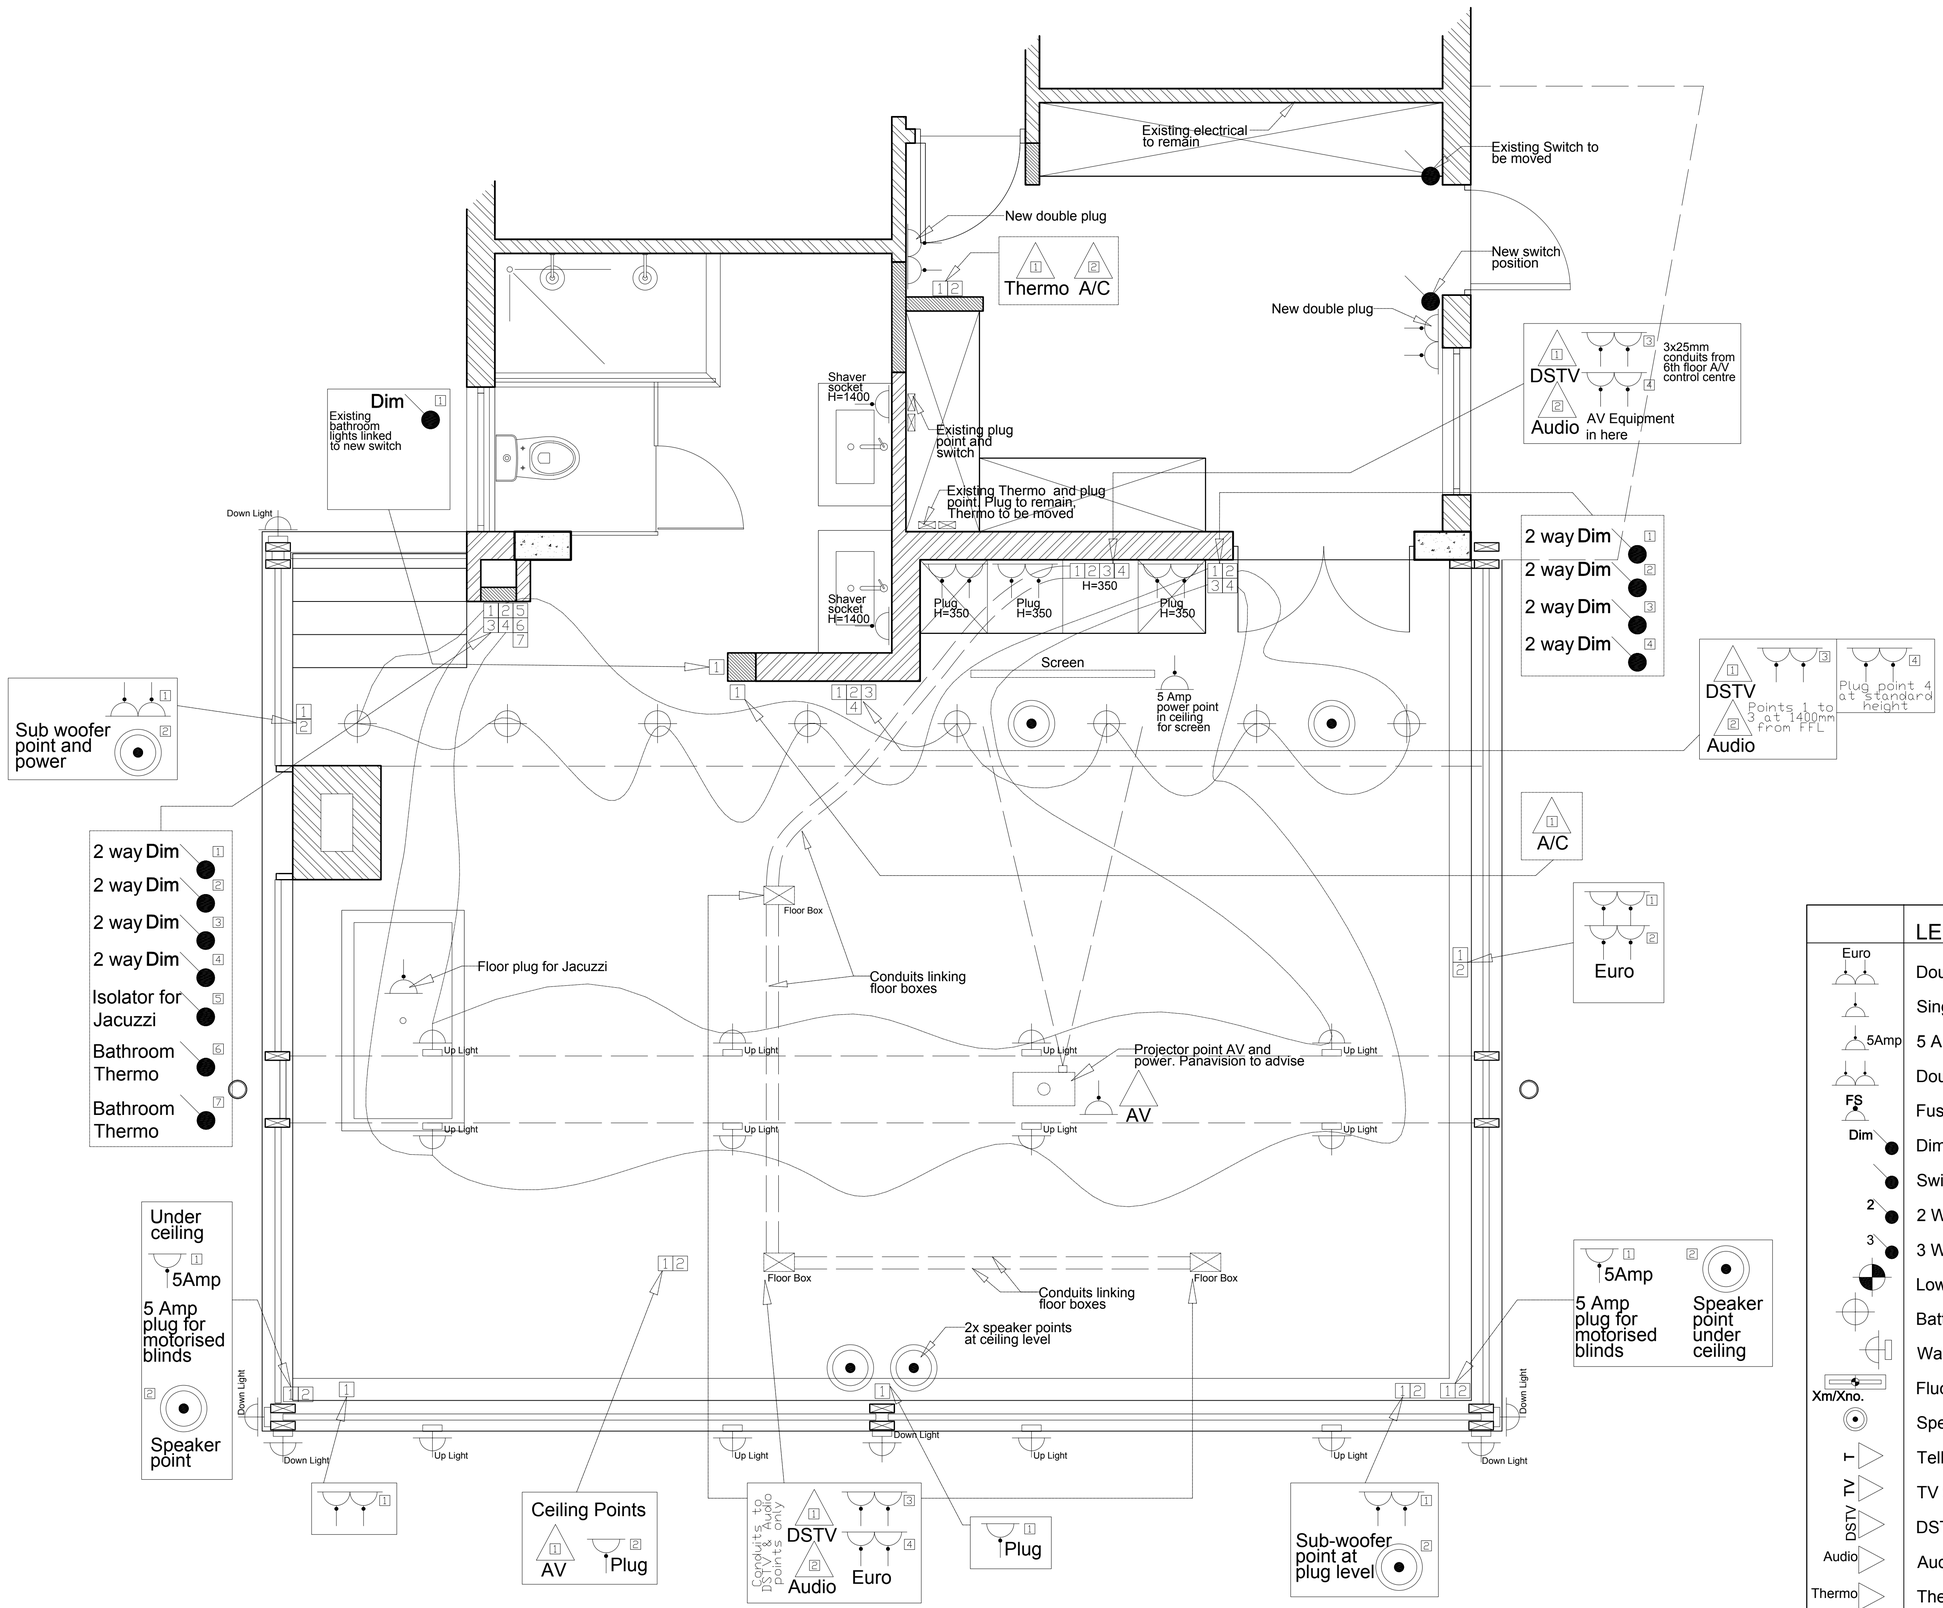

ELECTRICAL PLAN - CONSERVATORY scale 1/25

LEGEND

Euro	Double Euro Plug Point
	Single Socket Plug Point
5Amp	5 Amp Mini Plug, Single Socket 230V
	Double Socket Plug Point
FS	Fused Spur-No Switch-Plug Point
Dim	Dimmer Switch
	Switch
2	2 Way Switch
3	3 Way Switch
	Low Voltage Down Light on 230v Point
	Batten Light 230v or 230v Down Light
	Wall Mounted Light
Xm/Xno.	Fluorescent Light size & tube no.
	Speaker
T	Telkom Socket
TV	TV Socket
DSTV	DSTV Socket
Audio	Audio outlet (Entry/exit point to Amp)
Thermo	Thermostat & Underfloor Heating Point
A/C	Air-conditioner Control

NOTES:

Project Name: Additions and alterations to unit 602

Dwg. Description: ELECTRICAL PLAN - Conservatory scale 1/20

Client: M. Crespi

Address: Unit 602. 10 Degrees, Cnr Short & Benmore rd. Morningside

Project Number: 01_107	Sheet Number:
Dwg. File: 01_107	Plot File: 01_000
Dwg. Issue Date: 29-07-2010	Issue Status: Review

Revisions:	Date:	Issue Status	Drawn By:	Check:
Revision Description	dd-mm-yy	Q/C/R	XX	XX
A General revisions & addition of dimensions and extra information	23-03-2010	R	BdR	XX
B General revisions to include engineer's specifications & change to position of Gazebo.	22-04-2010	R	BdR	XX
C General revisions to electrical plans. Revised 6th floor tile plan & Gazebo setting out.	10-05-2010	R	BdR	XX
D General revisions to heights of steel structure in conservatory.	10-05-2010	R	BdR	XX
E General revisions, changes to conservatory, extra dimensions, details added etc.	05-06-2010	C	BdR	XX
F General revisions, changes to conservatory & Revised Electrical Conservatory & Gazebo	29-07-2010	C	BdR	XX

Engineer's signature and Pr.Eng. number: Date:

Owner's signature: Date:

Refined **E**xistence **I**n **S**pace
Architecture . Interiors . Furniture
t: (+27) 011 442 5252 m: 072 412 9221
Box 156; Bassonia; 2061 // info@reis.co.za